




SECTION 'B-B'
(NOT TO SCALE)

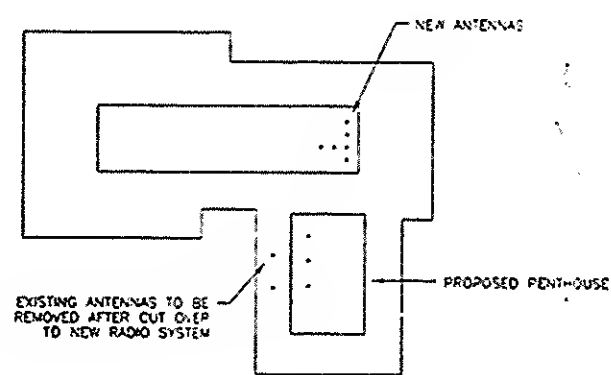


ROOF PLAN
(NOT TO SCALE)

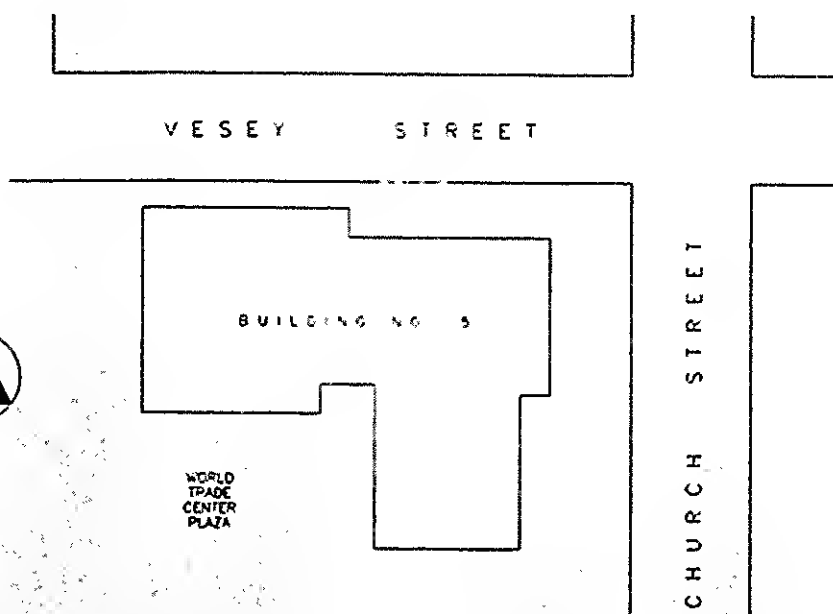

LOCATION PLAN
(NOT TO SCALE)

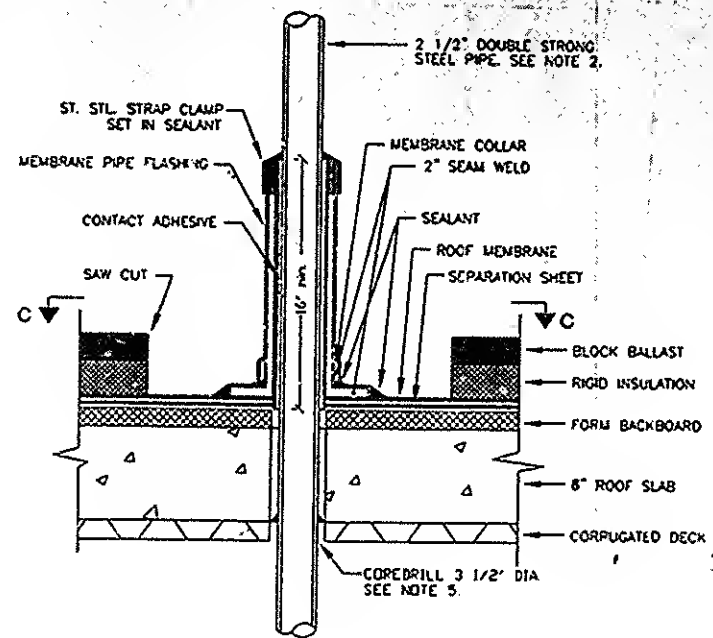


DETAIL 'A'
(NOT TO SCALE)

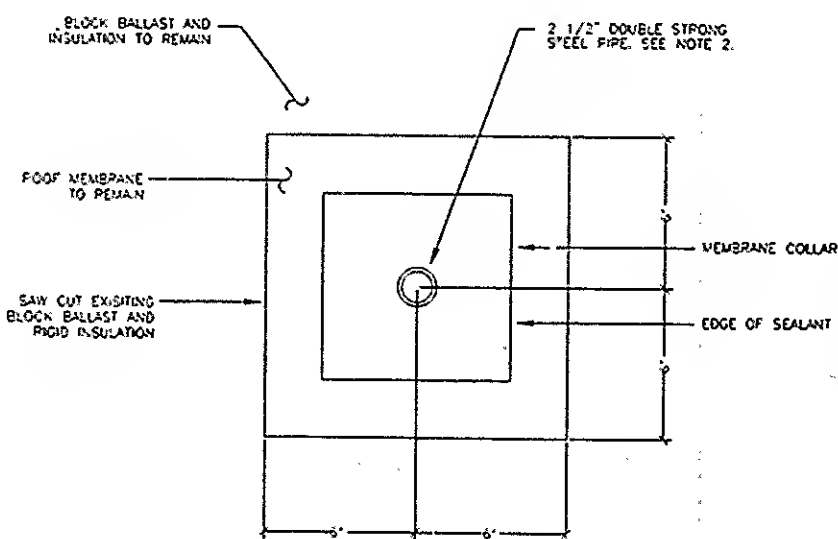


SECTION 'C-C'
(NOT TO SCALE)

NOTES

- 1) LOCATE PIPE SUPPORT PENETRATION TO AVOID EXISTING UTILITIES AND/OR UTILITY SUPPORTS WHICH ARE NOT SHOWN.
- 2) STEEL PIPE SHALL BE ASTM A500 GRADE B, GALVANIZED AS PER ASTM A123, GRADE 120.
- 3) NONSHRINK GROUT SHALL BE FIVE STAP INSTANT GROUT AS MANUFACTURED BY U.S. GROUT CORP. OR APPROVED EQUAL.
- 4) 'DETAIL A' IS FOR INFORMATION PURPOSES ONLY.
- 5) ALL ROOFING DETAILS MUST BE APPROVED PRIOR TO CONSTRUCTION BY ROOFING MEMBRANE MANUFACTURER. TROPICAL ROOFING SYSTEM - DYNAMIT NOBEL, 260 MAIN ST., SUITE 110, NORTH POST, LONG ISLAND, N.Y. 11769 (PHONE 516-754-9092), TO MAINTAIN THE ROOFING GUARANTEE.
- 6) CONTRACTOR SHALL TAKE CARE NOT TO CUT OR DAMAGE EXISTING REINFORCEMENT DURING CORE DRILLING.
- 7) LIGHT GAUGE STEEL STRUT AND CONNECTING HARDWARE SHOWN ON DRAWING WITH MODEL NUMBER PREFIXED BY 'PP' SHALL BE UNISTRUT SYSTEM PARTS AS MANUFACTURED BY UNISTRUT CORPORATION OR AN APPROVED EQUAL.

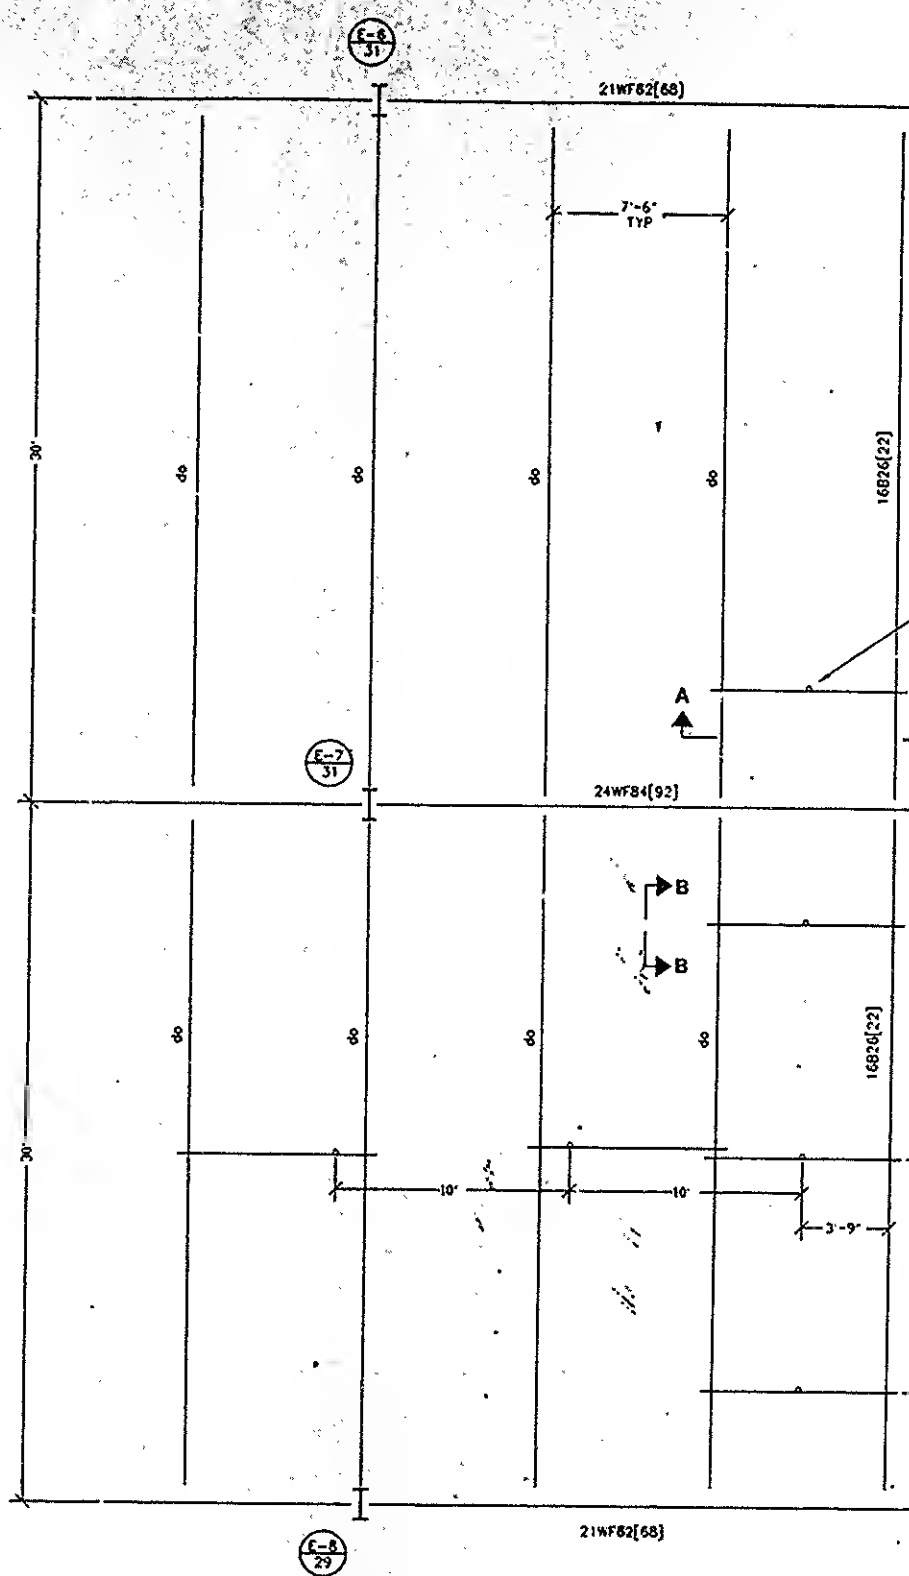

PARTIAL PLAN - EXISTING ROOF FRAMING
0 2 4 6 8
SCALE IN FEET

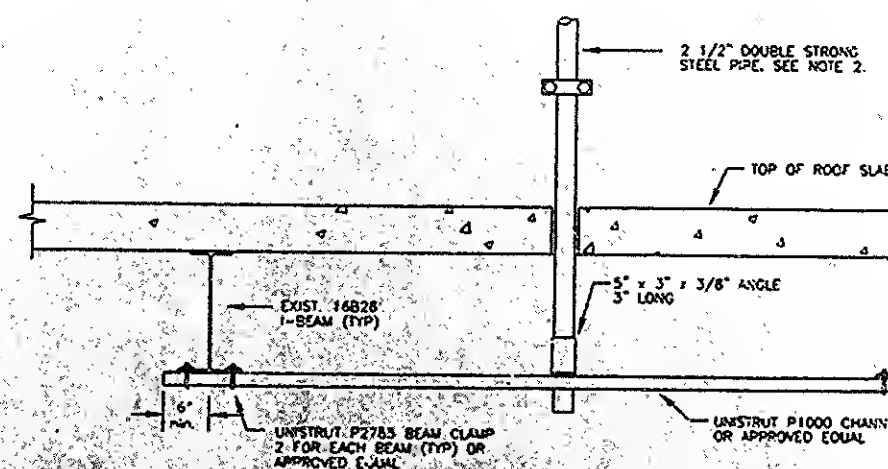

SECTION 'A-A'
(NOT TO SCALE)